City of Chicago

Office of the City Clerk

Document Tracking Sheet

Or2014-136

Meeting Date:	4/2/2014
Sponsor(s):	Solis (25)
Type:	Order
Title:	Issuance of permits for sign(s)/signboard(s) at 1133 S Clinton St - D1
Committee(s) Assignment:	Committee on Zoning, Landmarks and Building Standards

ORDERED, That the Commissioner of the Building Department is hereby directed to issue a sign permit to: (*Contractor's name and address*)

Van Bruggen Signs
13401 Southwest Highway
Orland Park, IL 60462

For the erection of a sign / signboard over twenty-four (24) feet in height and / or over one hundred (100) square feet (in area of one face) at:

On-Premise / Business ID signs: indicate Business Name and Address

Dick's Sporting Goods
1133 S. Clinton Street
Chicago, IL 60607


Sign ID: Sign D1

Dimensions: 144 square feet (18'-0" x 8"-0")

Height above grade: 35 feet 6 inches

Such signs shall comply with all applicable provisions of Title 17 of the Chicago Zoning Ordinance and all other applicable provisions of the Municipal Code of the City of Chicago governing construction and maintenance of signs, signboards, and structures.

Alderman Solis, 25th Ward

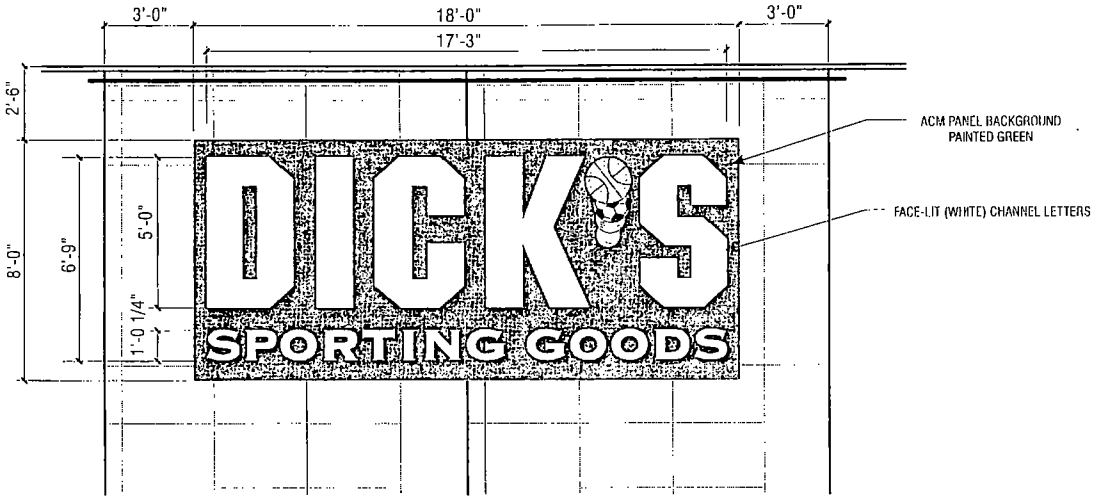


D SOUTH WALL SIGNS - QTY 2


CHANNEL LETTERS ON GREEN ACM PANEL B/G

SCALE: 1/4" = 1'-0"


116.4 SQ. FT.

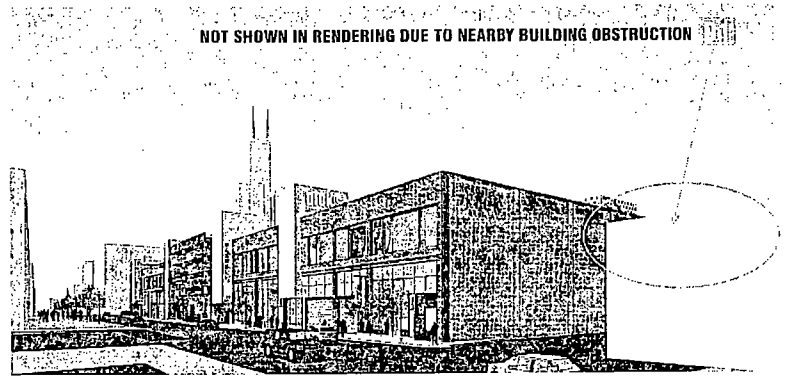

View From Clinton & Roosevelt

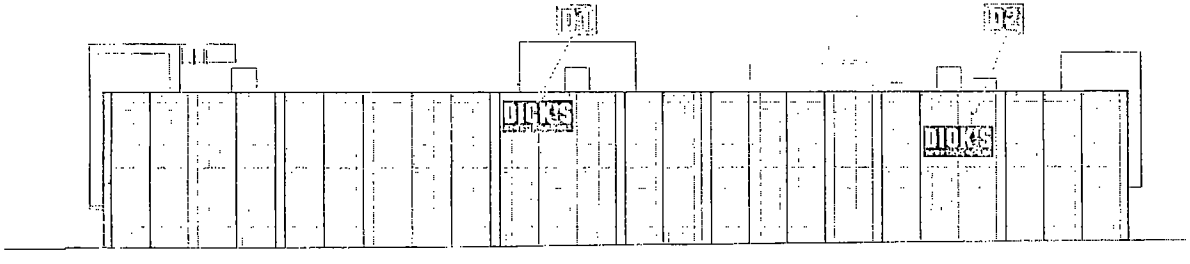


South Elevation (Roosevelt)

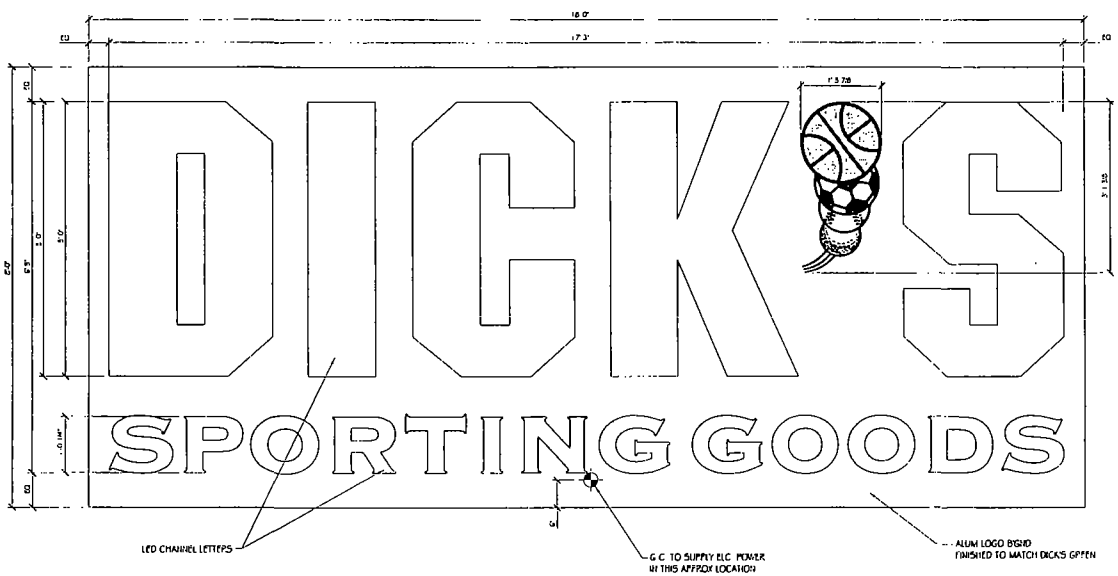

2 REQ'D

SIGNAGE "D1/D2" DETAIL

SCALE 1"=1'-0"

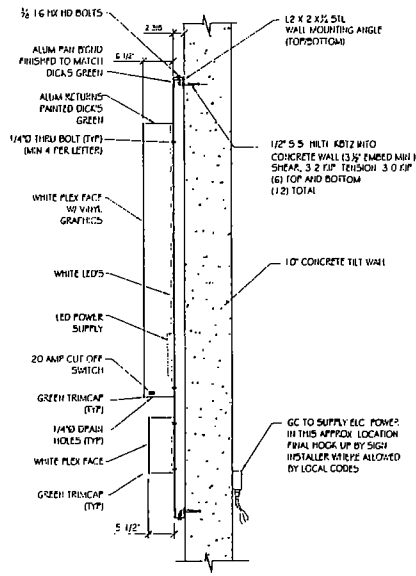

SECTION THRU SIGN

SCALE 1"=1'-0"

imageone

REVISIONS			
REV	DATE	DESCRIPTION	BY


DICK'S SPORTING GOODS

STORE# 1133
THE MAXWELL (SOUTH LOOP)
1 100 S CANAL
CHICAGO IL, 60654


SOUTH ELEVATION
SIGNAGE DETAILS

MPC	03.26.14
11 899	AS NOTED

11899-3 1

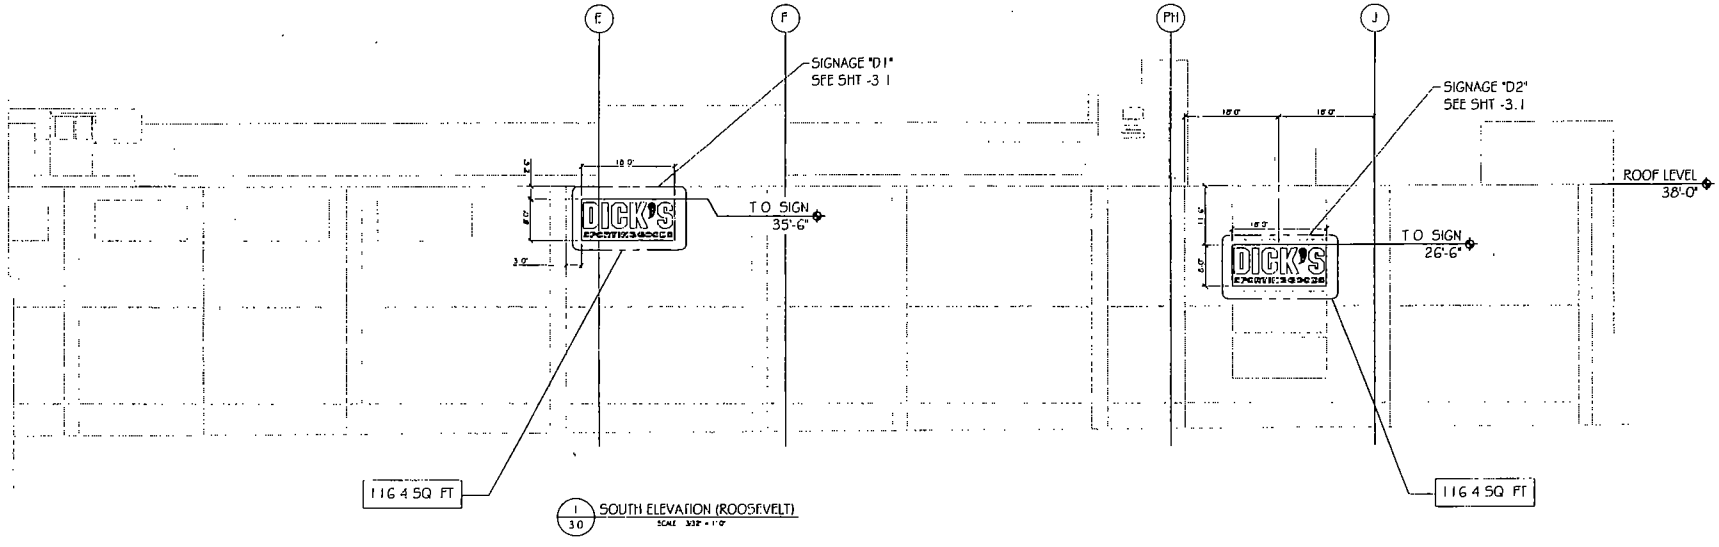

1/30 SOUTH ELEVATION (ROOSEVELT)

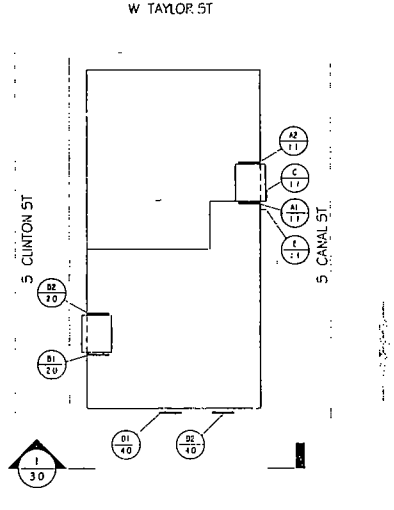

2/30 SIGNAGE MAP

imageone

REVISIONS

REV#	DATE	DESCRIPTION	BY

DICK'S SPORTING GOODS

STORE# 1133
THE MARKET (SOUTH LOOP)
1100 S CANAL
CHICAGO, IL 60654

SOUTH ELEVATION
WALL SIGNS

DRWN BY	DATE
MG	03.21.14
JOB #	SCALE
11899	AS NOTED

11899-30