City of Chicago

O2018-4692

Office of the City Clerk

Document Tracking Sheet

Meeting Date:	5/25/2018
Sponsor(s):	Reilly (42)
Type:	Ordinance
Title:	Grant(s) of privilege in public way for Michael Mondschein Architecture
Committee(s) Assignment:	Committee on Transportation and Public Way

ORDINANCE
MICHAEL MONDSCHEIN ARCHITECTURE
Acct. No. 262598 - 1
Permit No. 1133365

Be It Ordained by the City Council of the City of Chicago:

SECTION 1. Permission and authority are hereby given and granted to MICHAEL MONDSCHEIN ARCHITECTURE, upon the terms and subject to the conditions of this ordinance to maintain and use, as now constructed, one (1) Balcony(s) projecting over the public right-of-way adjacent to its premises known as 368 W. Huron St..

Said Balcony(s) at W. HURON measure(s):
One (1) at twenty-one (21) feet in length, and five (5) feet in width for a total of one hundred five (105) square feet.

The location of said privilege shall be as shown on prints kept on file with the Department of Business Affairs and Consumer Protection and the Office of the City Clerk.

Said privilege shall be constructed in accordance with plans and specifications approved by the Department of Planning and Development and Department of Transportation (Division of Project Development).

This grant of privilege in the public way shall be subject to the provisions of Section 10-28-015 and all other required provisions of the Municipal Code of Chicago.

The grantee shall pay to the City of Chicago as compensation for the privilege #1133365 herein granted the sum of seventy-five ($75.00) per annum in advance.

A 25% penalty will be added for payments received after due date.

The permit holder agrees to hold the City of Chicago harmless for any damage, relocation or replacement costs associated with damage, relocation or removal of private property caused by the City performing work in the public way.

Authority herein given and granted for a period of five (5) years from and after 05/07/2018.

Alderman _____

Brendan Reilly 42nd Ward

SCALE: 1/2" = 1'

BALCONY

368 W. HURON
UNIT 4N
BALCONY LOCATION ON WEST SIDE OF BUILDING
(SEDGWICK)
4TH LEVEL

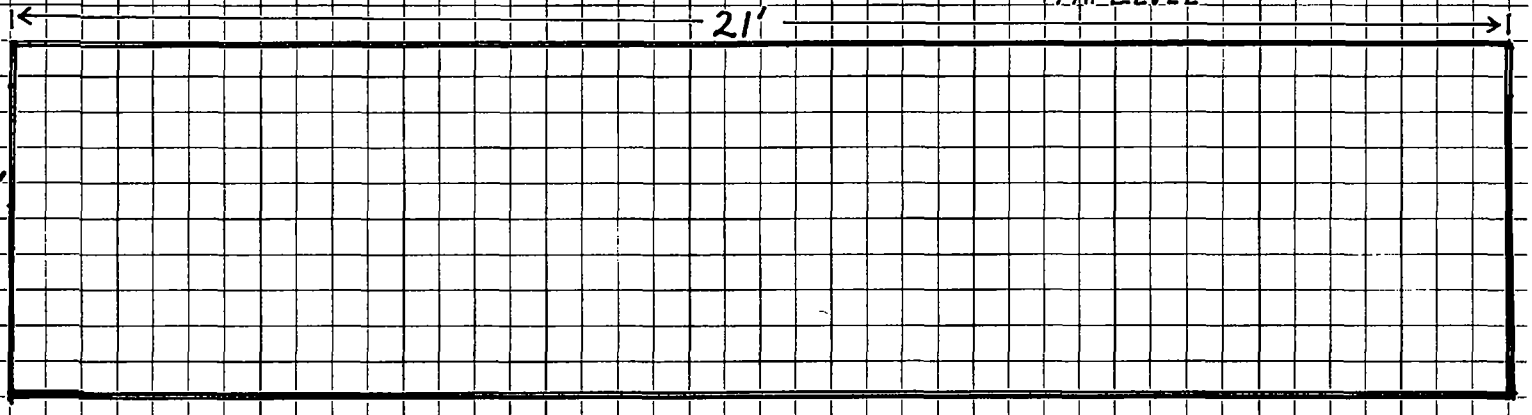

BLACK IRON FRAME CONSTRUCTION
GALVANIZED STEEL GRATES